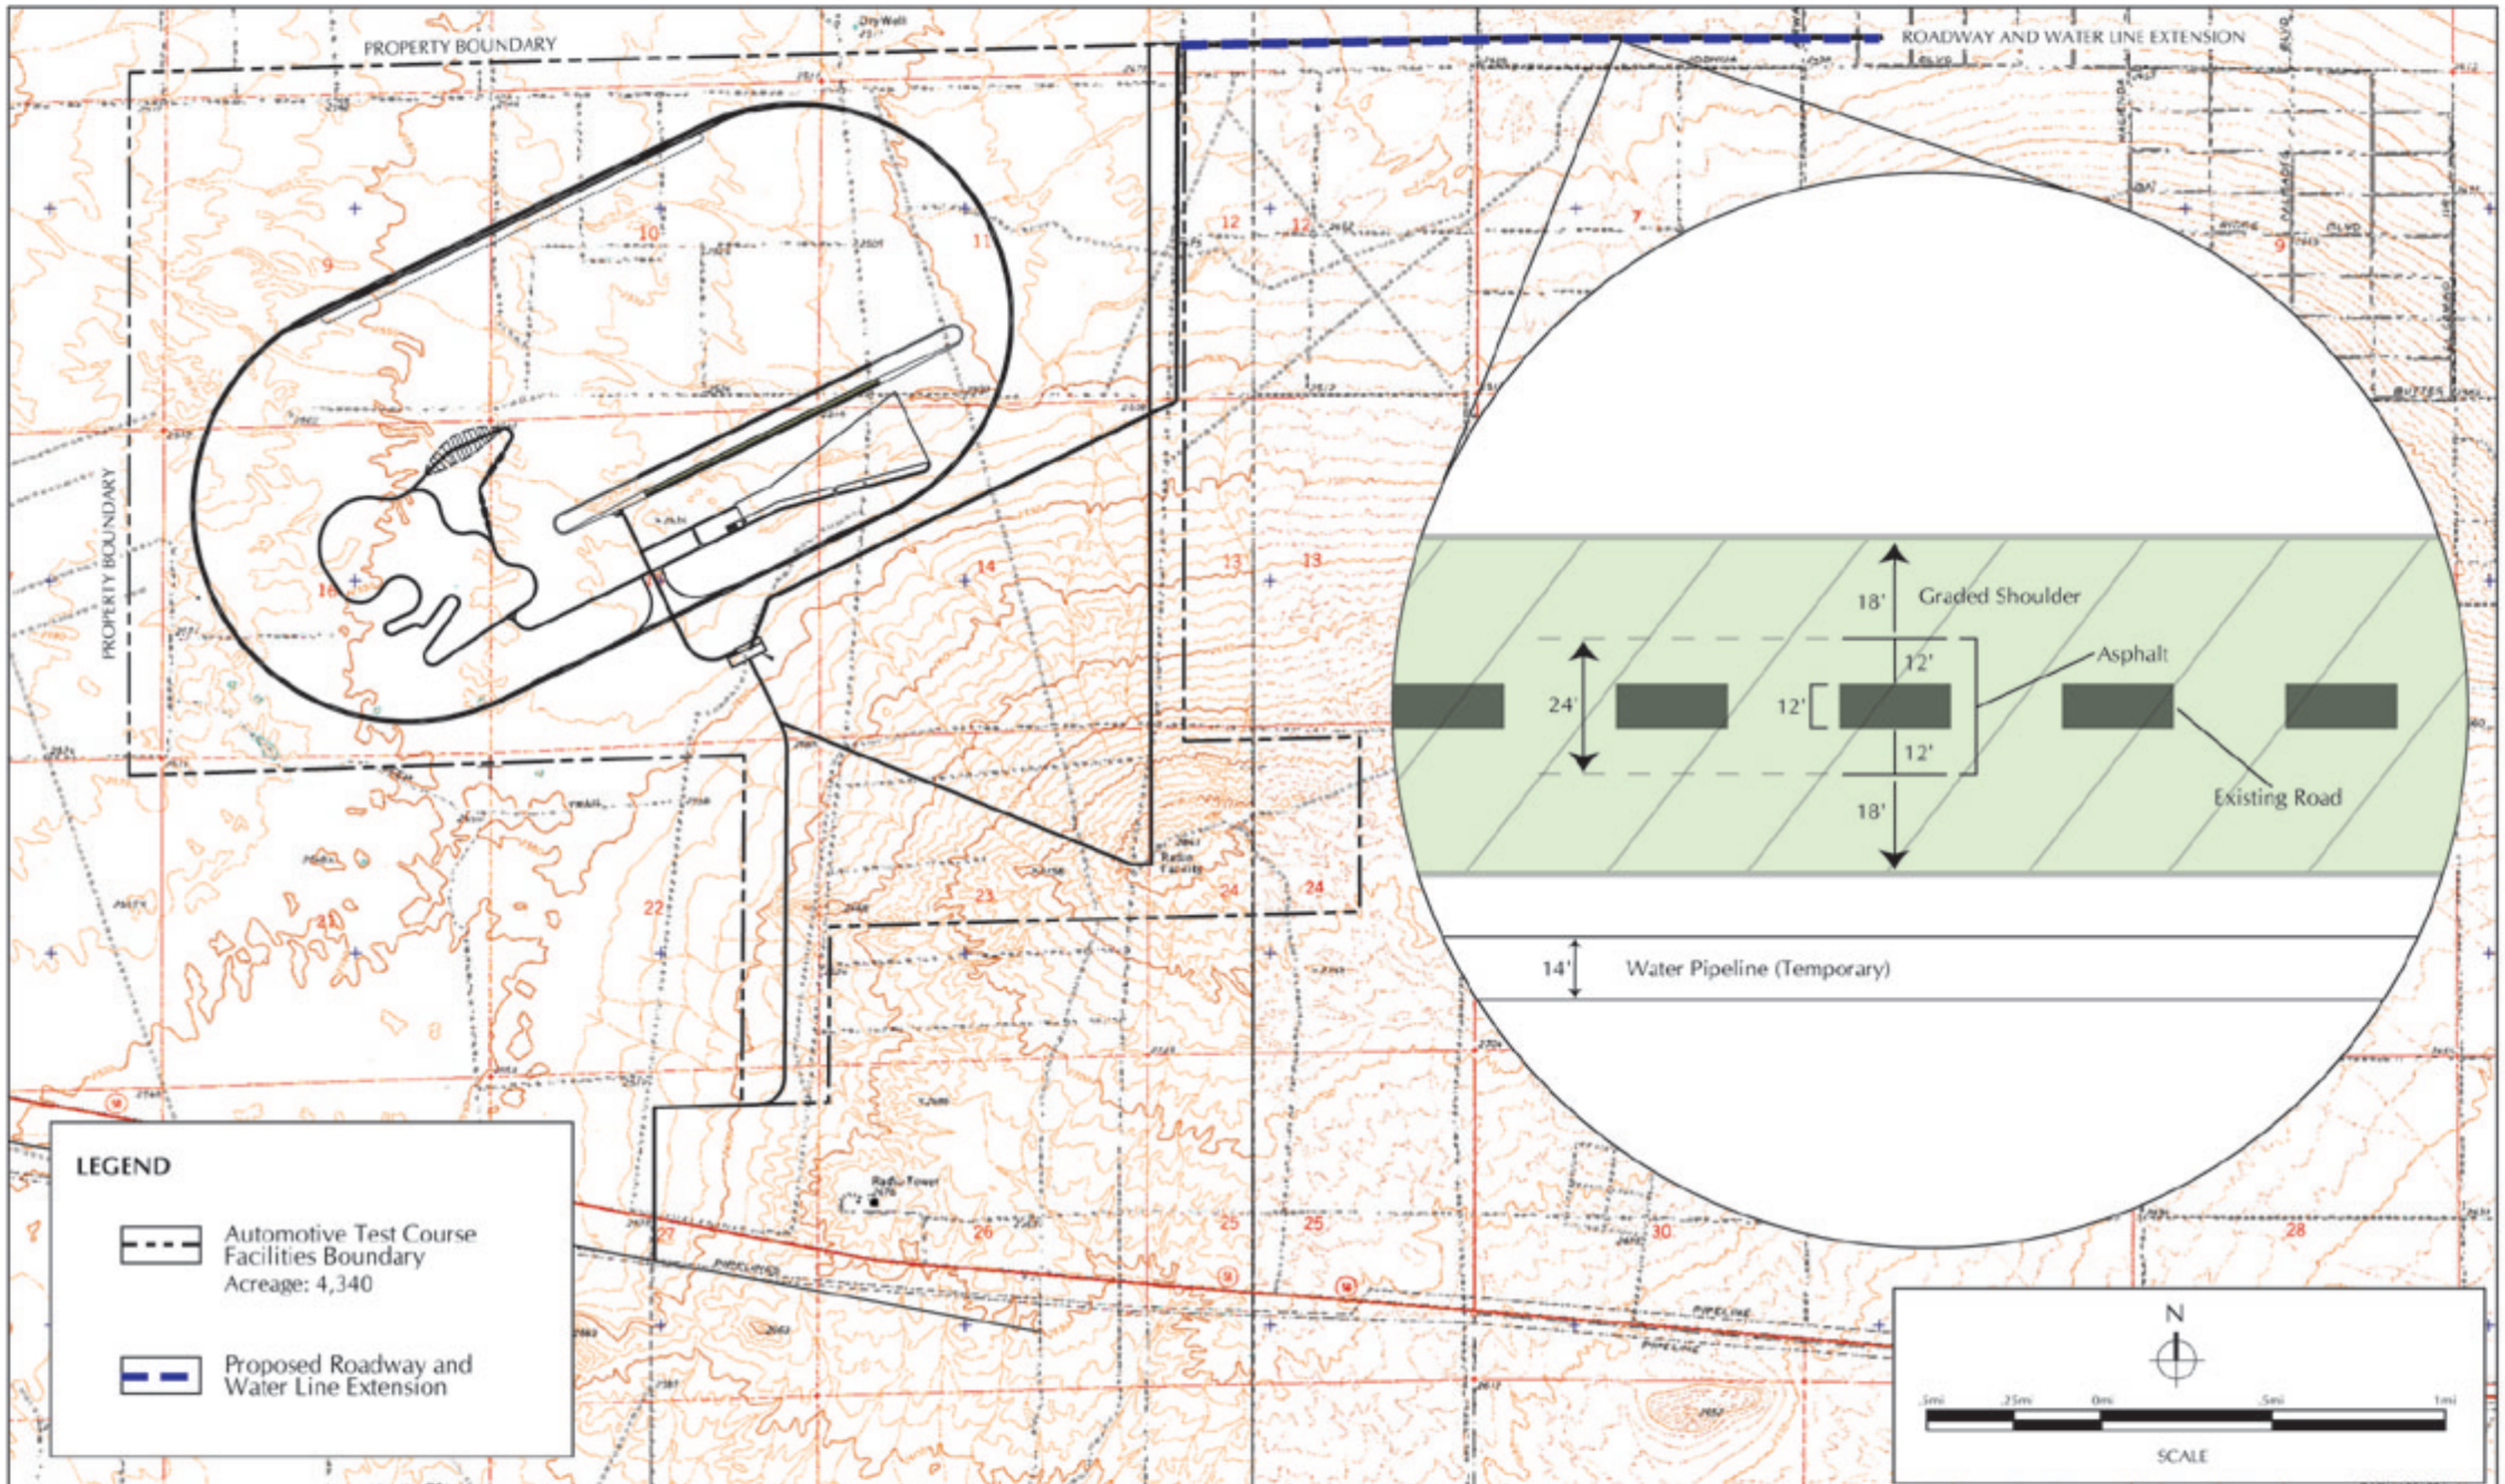

FIGURE 2.2-1
Water Pipeline Extension Detail